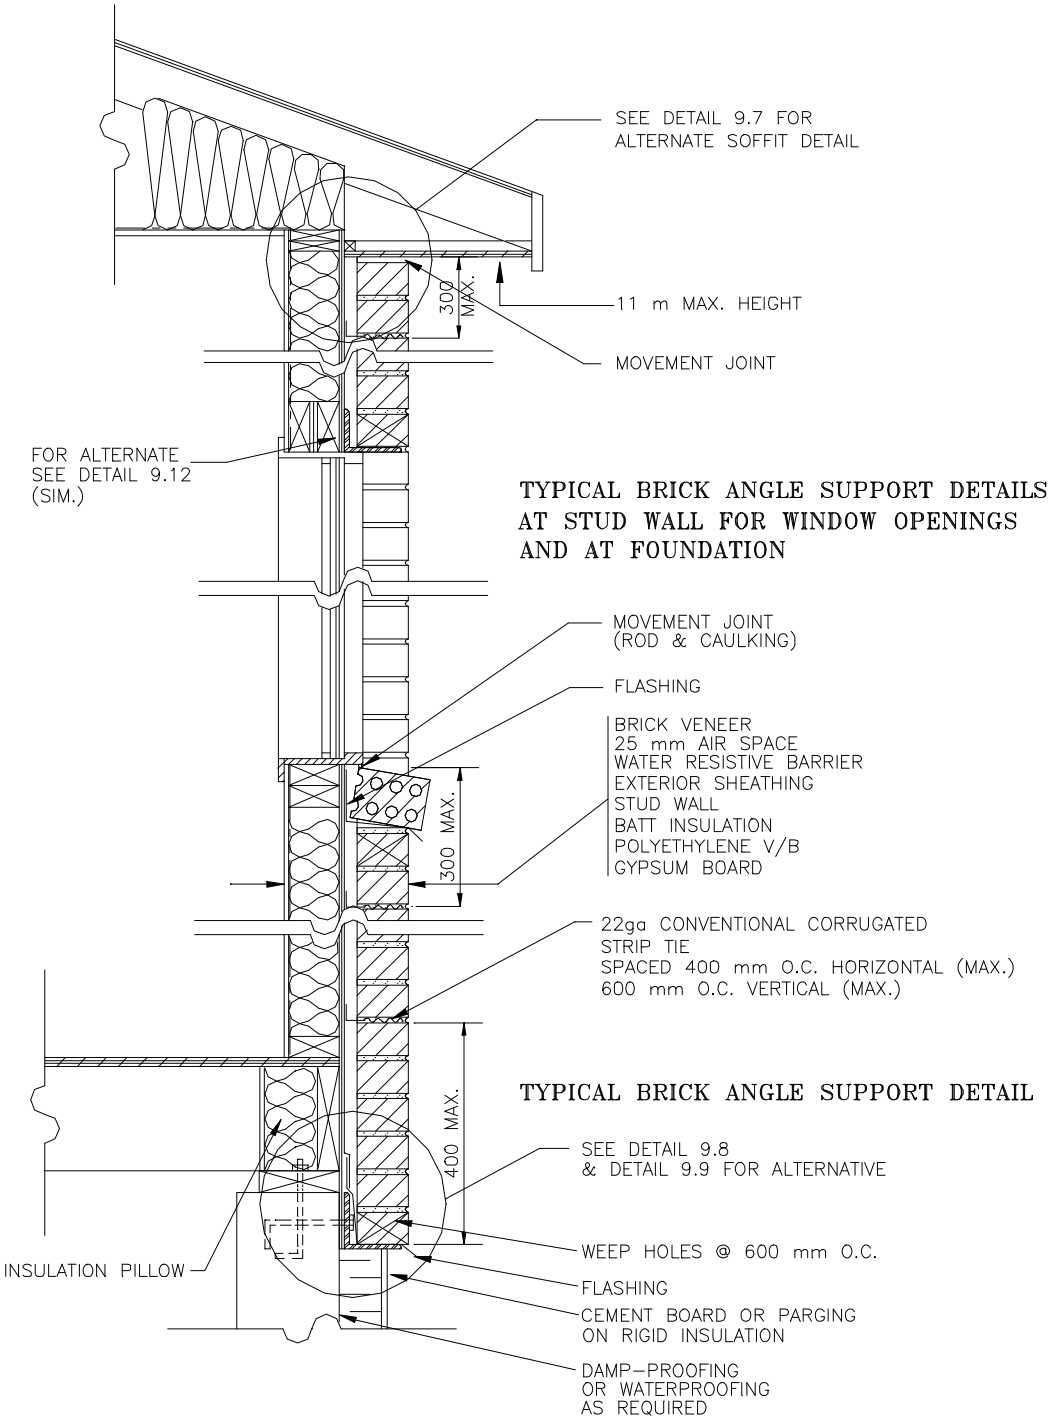

Detail 9.6 – Typical Wall Section