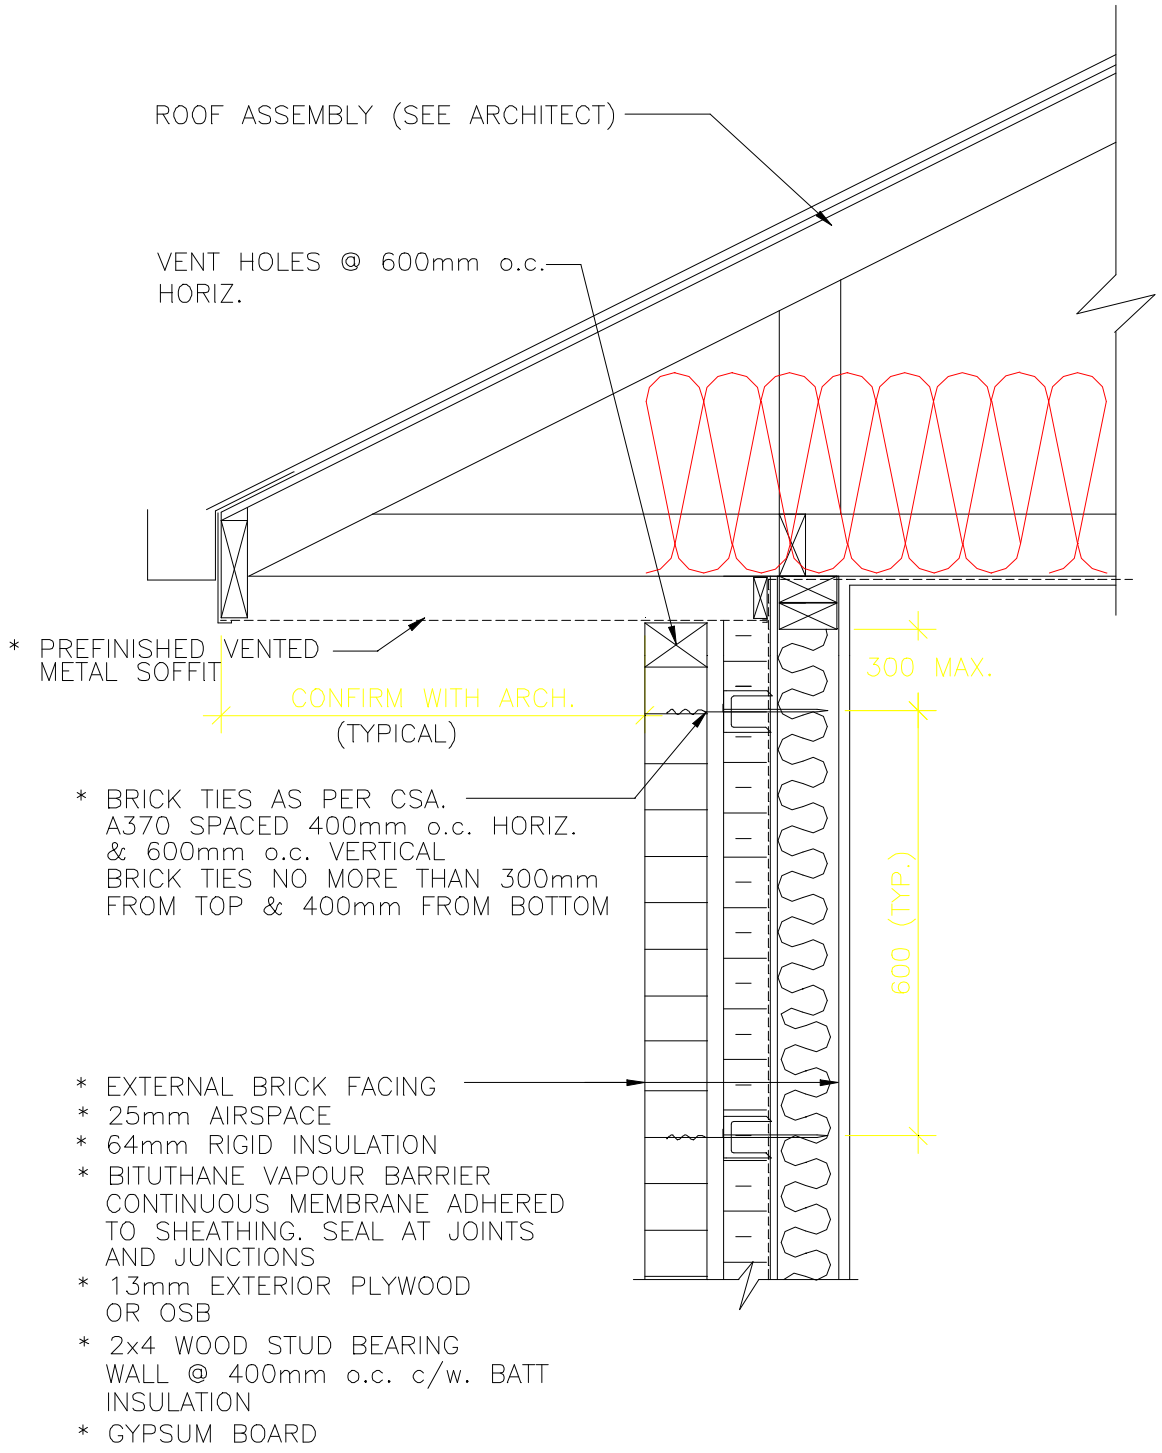

Detail 9.20 – Roof Truss Bearing on Load Bearing Stud Wall